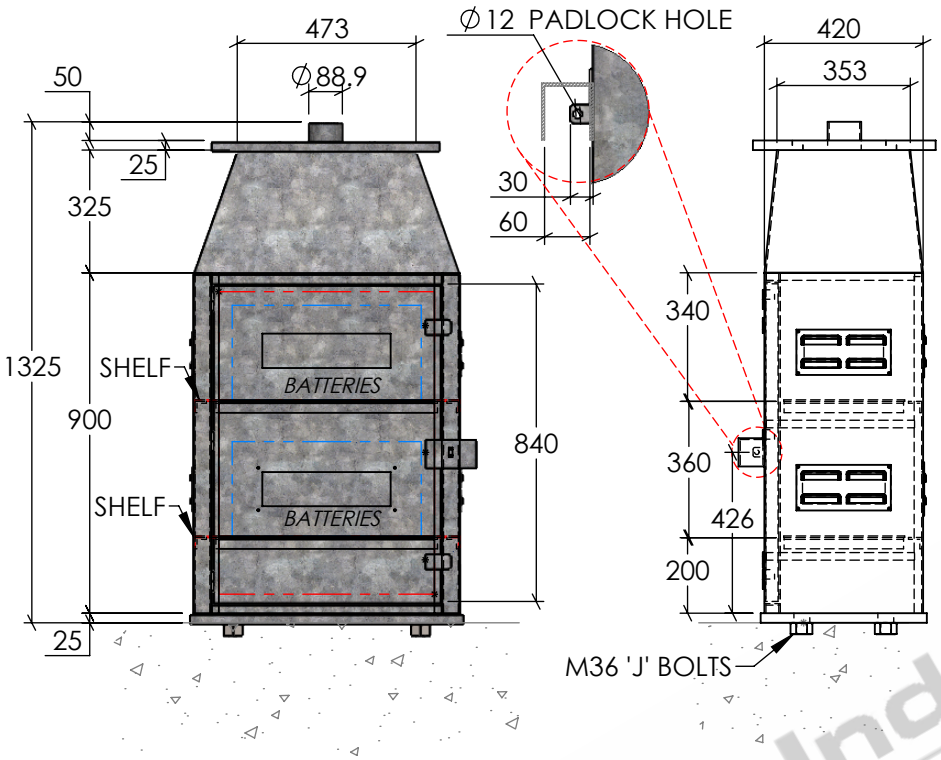

FRONT & SIDE ELEVATION

SCALE 1:20

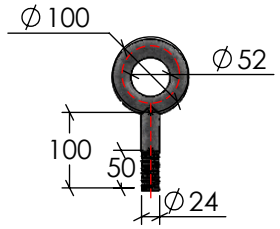

2 X 24MM LIFTING EYEBOLTS

SCALE 1:10

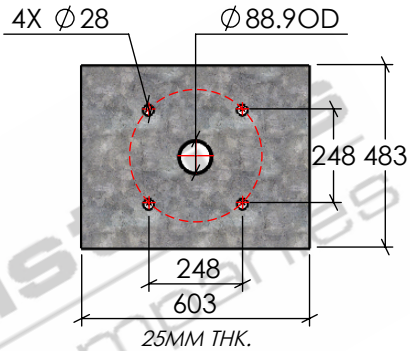

TOP FLANGE PLATE DETAIL

SCALE 1:20

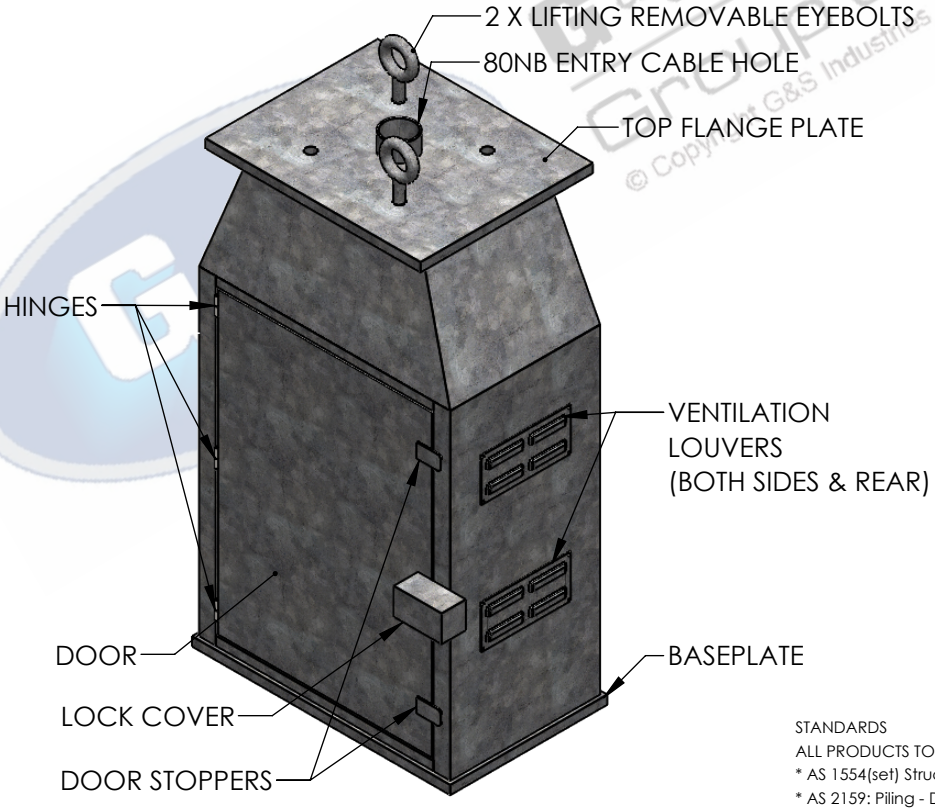

ISOMETRIC VIEW

SCALE 1:15

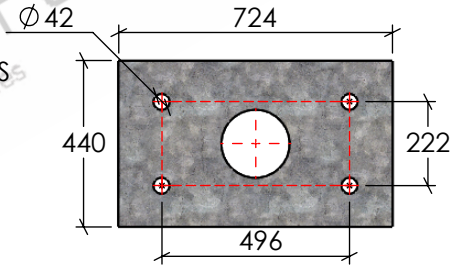

BASEPLATE DETAIL

SCALE 1:20

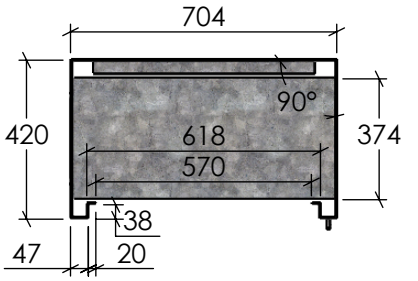

BOX INTERNAL DETAIL

SCALE 1:20

STANDARDS

ALL PRODUCTS TO CONFORM TO THE FOLLOWING AUSTRALIAN STANDARDS

* AS 1554(set) Structural steel welding set.
* AS 2159: Piling - Design & Installation.
* AS 2870: Residential slab footings - Construction.
* AS 3600: Concrete structures.
* AS 3678: Structural steel - Hot rolled plates, floorplates and slabs.
* AS 4680: Hot dip galvanized (Zinc) Coatings on fabricated ferrous articles.
* AS/NZS 4671: Steel reinforcing materials.
* AS/NZS 4676: Structural design requirements for utility services poles.

G&S Industries
Group of Companies
97 GUTHRIE STREET,
OSBORNE PARK W.A. 6017
PH : +6108 9446 8044
EMAIL: sales@gsindustries.com.au
WEB: www.gsindustries.com.au

PROPRIETARY AND CONFIDENTIAL
THE INFORMATION CONTAINED IN THIS DRAWING IS THE SOLE PROPERTY OF G&S INDUSTRIES . ANY REPRODUCTION IN PART OR AS A WHOLE WITHOUT THE WRITTEN PERMISSION OF G&S INDUSTRIES IS PROHIBITED.

	NAME	DATE
DRAWN	N.C. A.	04.06.2020
CHECKED	RG	04.06.2020
REVISED	N.C. A.	30.06.2020

SCALE: AS SHOWN

PRODUCT FINISH: H.D.G (HOT DIPPED GALVANIZED) | PRODUCT WEIGHT: 316kg.

CUSTOMER APPROVAL :

CUSTOMER NAME / PROJECT :

COPYRIGHT
THIS DOCUMENT IS PRODUCED BY G&S INDUSTRIES MUST NOT BE COPIED, TRACED, REPRODUCED, OR LENT WITHOUT WRITTEN CONSENT

PART NUMBER : **SCBOX-LG**

TITLE : **SOLAR BATTERY CONTROL BOX - LARGE**

SIZE A4 | DWG. NO. **ZLRG1770** | REV. **0**

SHEET 1 OF 1